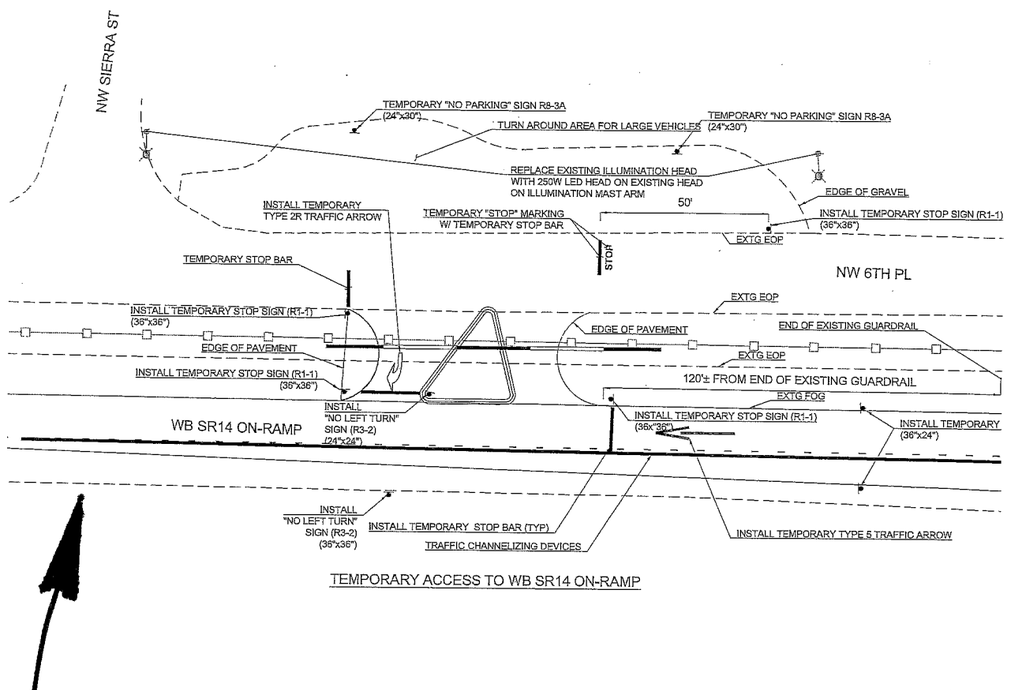
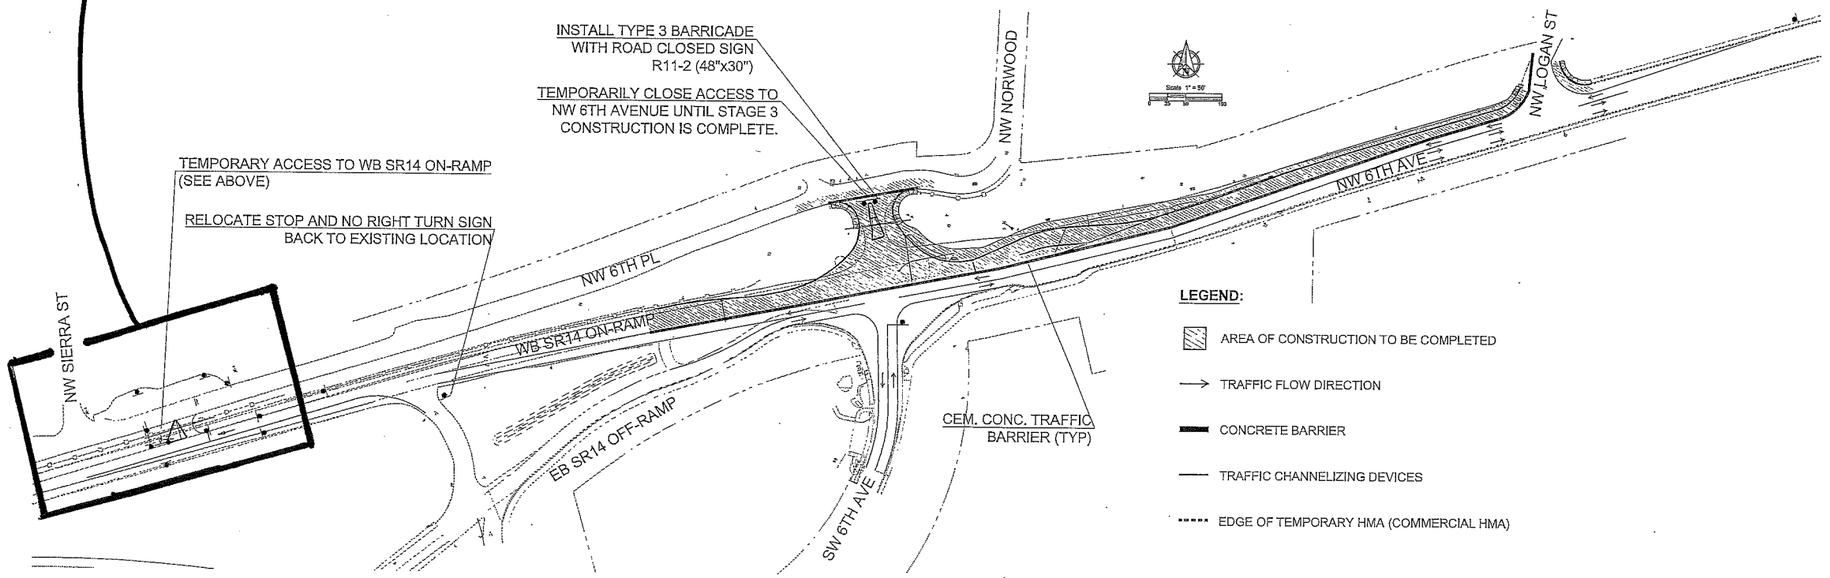
TEMPORARY ACCESS TO WB SR14 ON-RAMP